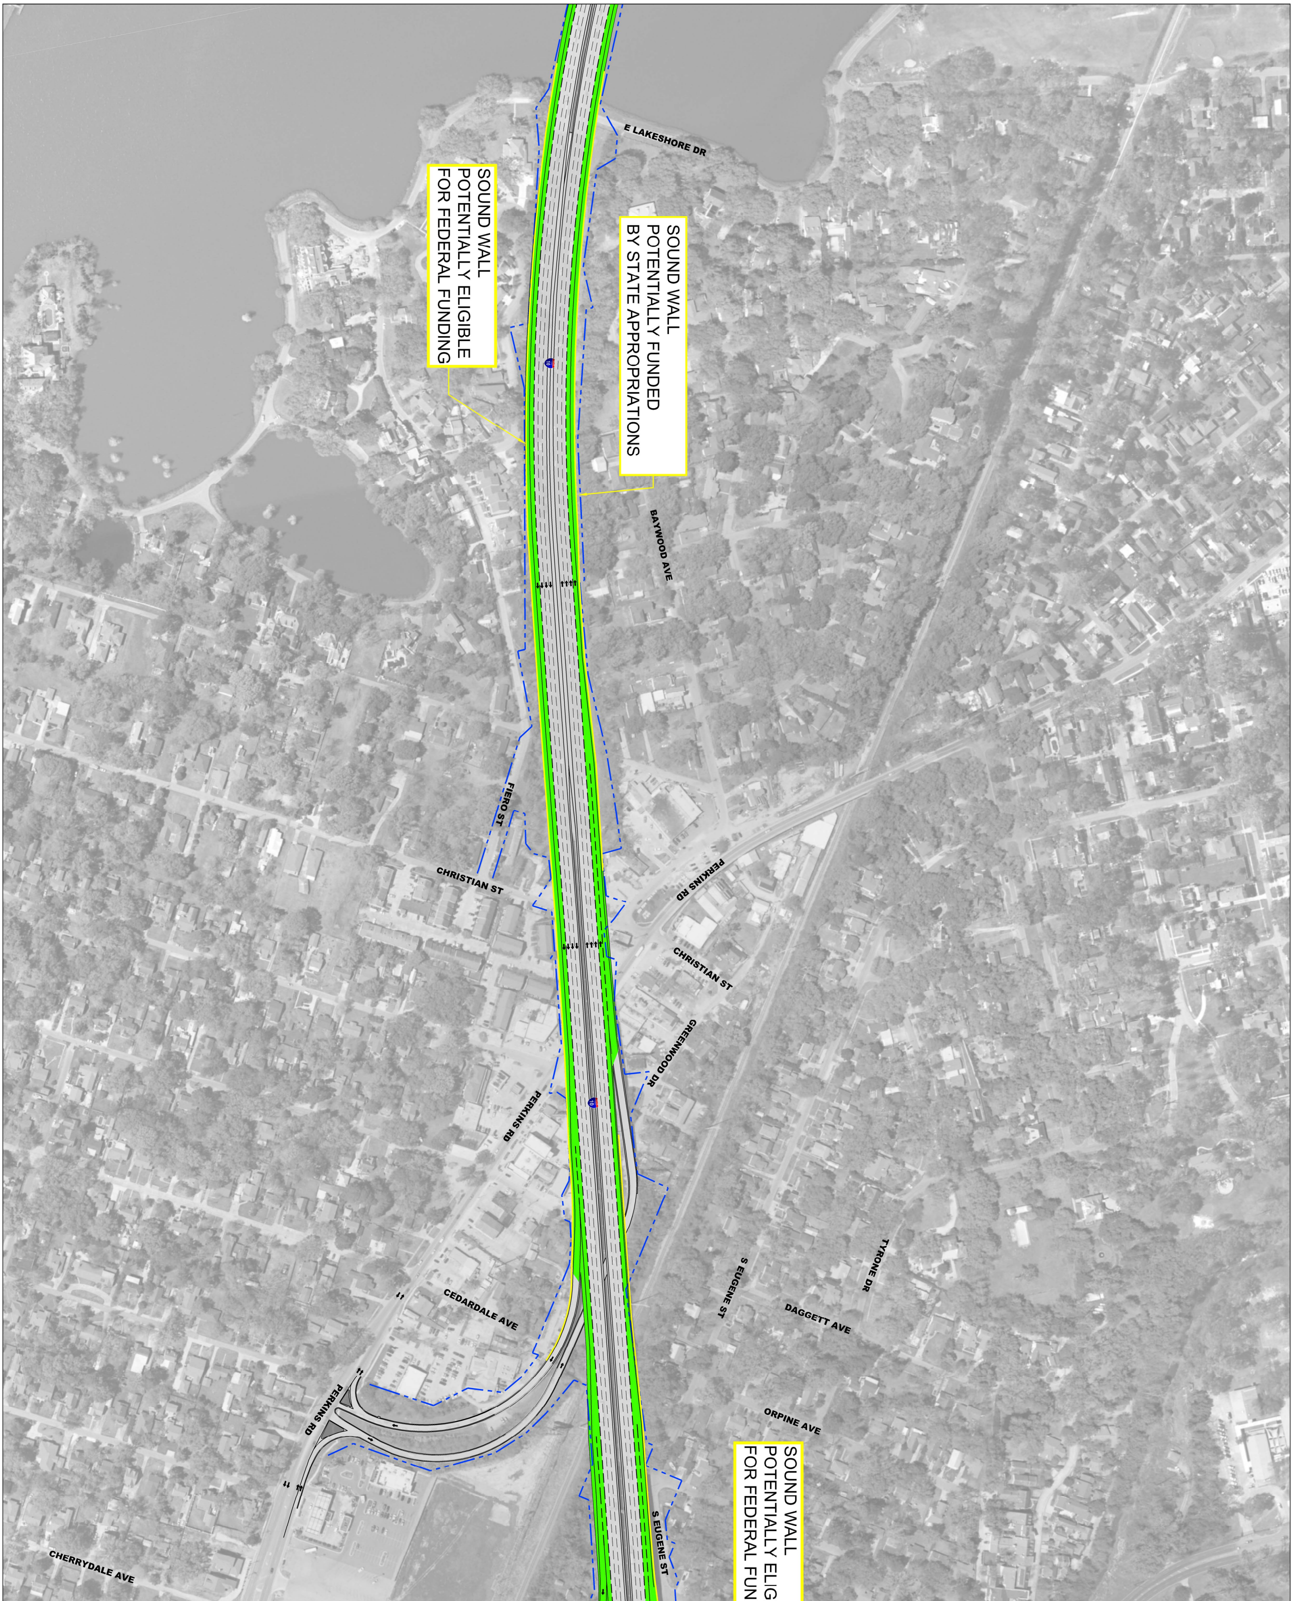
E LAKESHORE DR
BAYWOOD AVE
FIERO ST
CHRISTIAN ST
PERKINS RD
CHRISTIAN ST
GREENWOOD DR
PERKINS RD
CEDARDALE AVE
S EUGENE ST
TYRONE DR
DAGGETT AVE
PERKINS RD
ORPINE AVE
S EUGENE ST
CHERRYDALE AVE

SOUND WALL
POTENTIALLY ELIGIBLE
FOR FEDERAL FUNDING

SOUND WALL
POTENTIALLY FUNDED
BY STATE APPROPRIATIONS

SOUND WALL
POTENTIALLY ELIG
FOR FEDERAL FUN

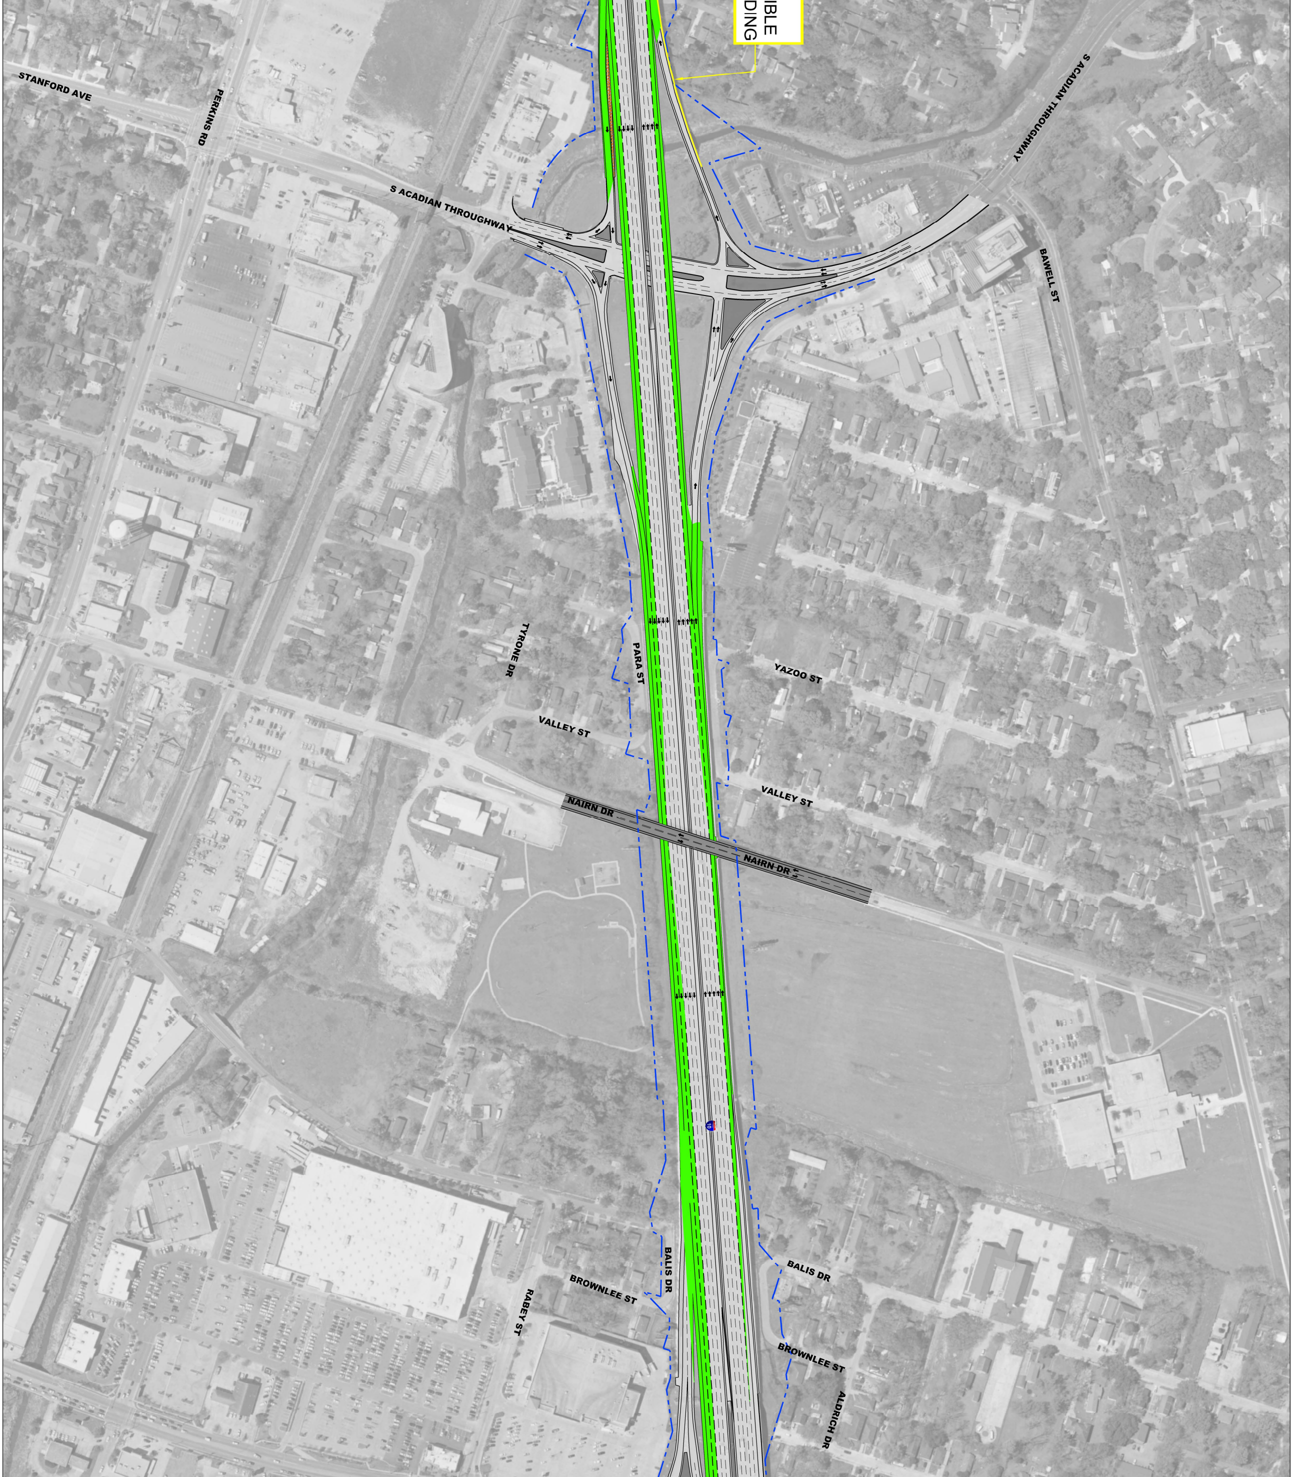
IBLE
DING
STANFORD AVE
PERKINS RD
S ACADIAN THROUGHWAY
S ACADIAN THROUGHWAY
S ACADIAN THROUGHWAY
BAWELL ST
TYRONE DR
PARA ST
YAZOO ST
VALLEY ST
VALLEY ST
NAIRN DR
NAIRN DR
10
BALIS DR
BALIS DR
BROWNLEE ST
BROWNLEE ST
RABEY ST
ALDRICH DR

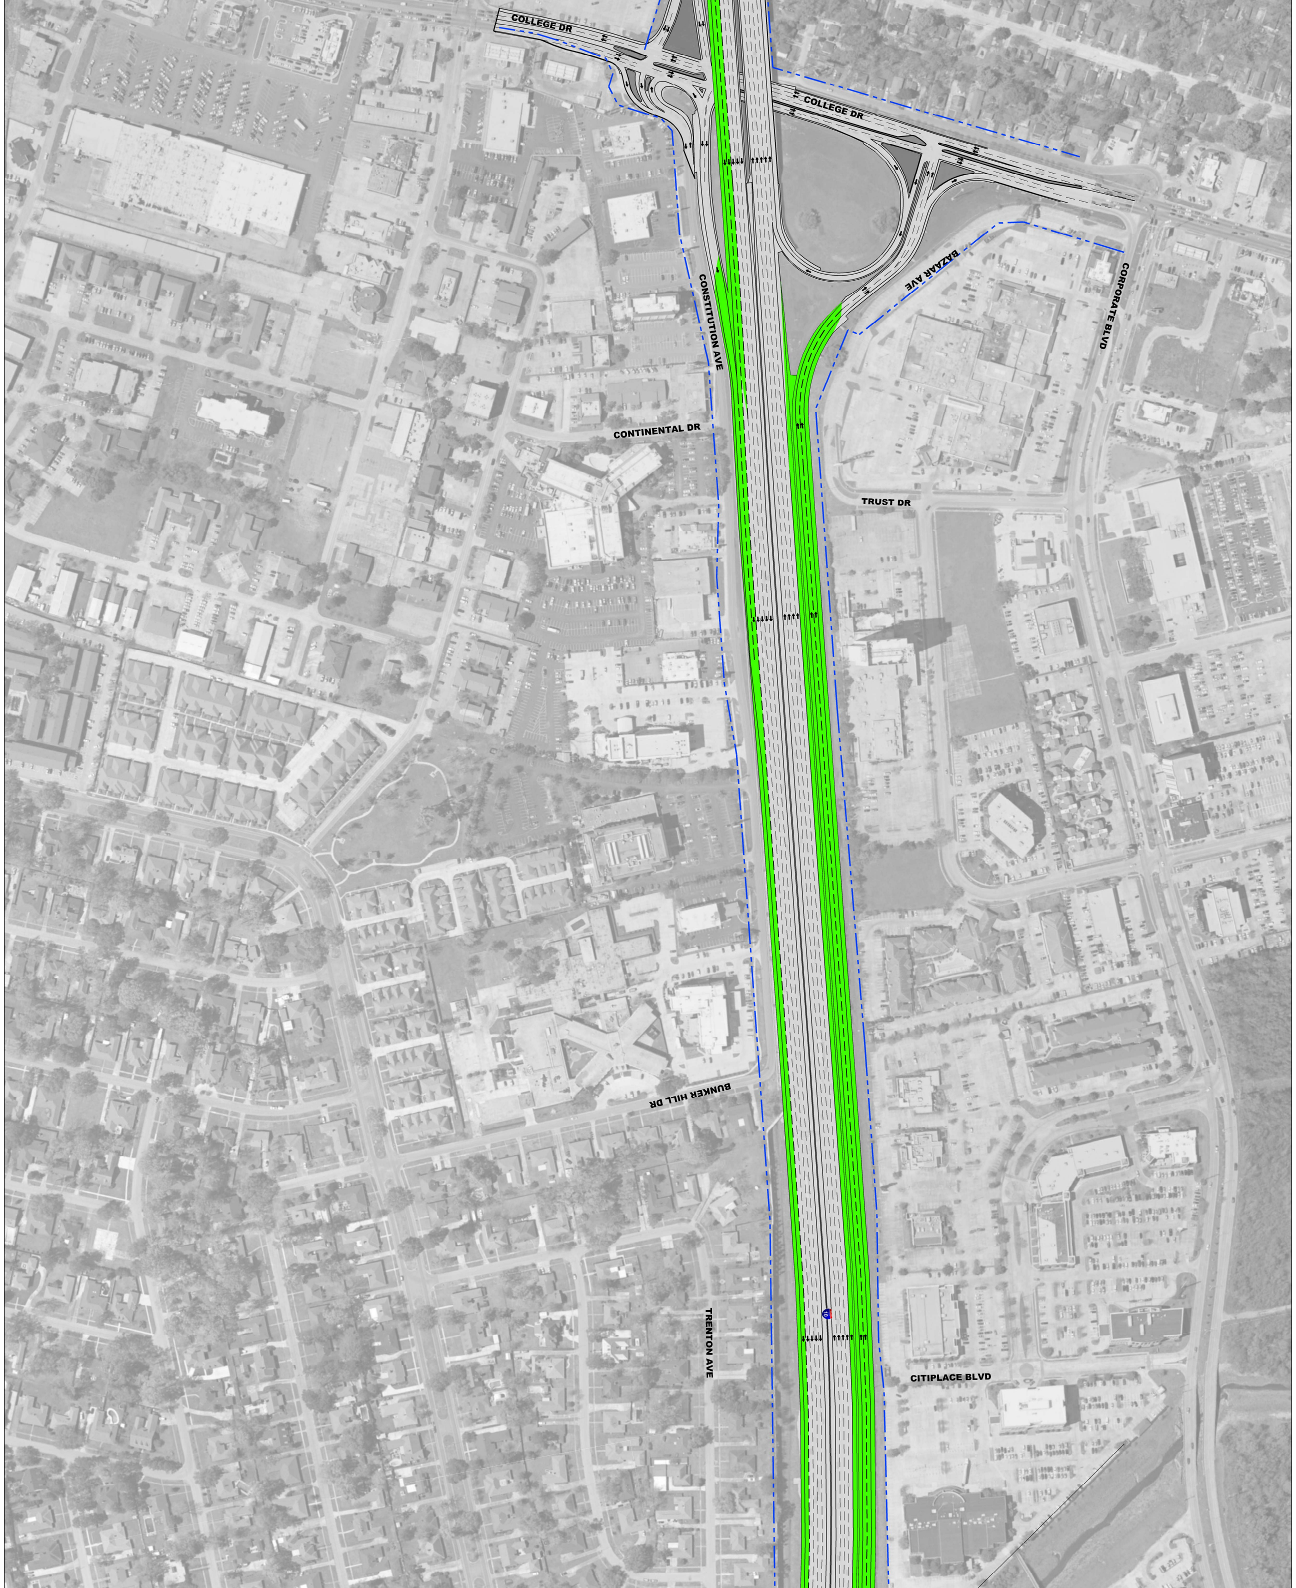
COLLEGE DR
COLLEGE DR
BAZAAR AVE
CORPORATE BLVD
CONSTITUTION AVE
CONTINENTAL DR
TRUST DR
BUNKER HILL DR
TRENTON AVE
CITIPLACE BLVD

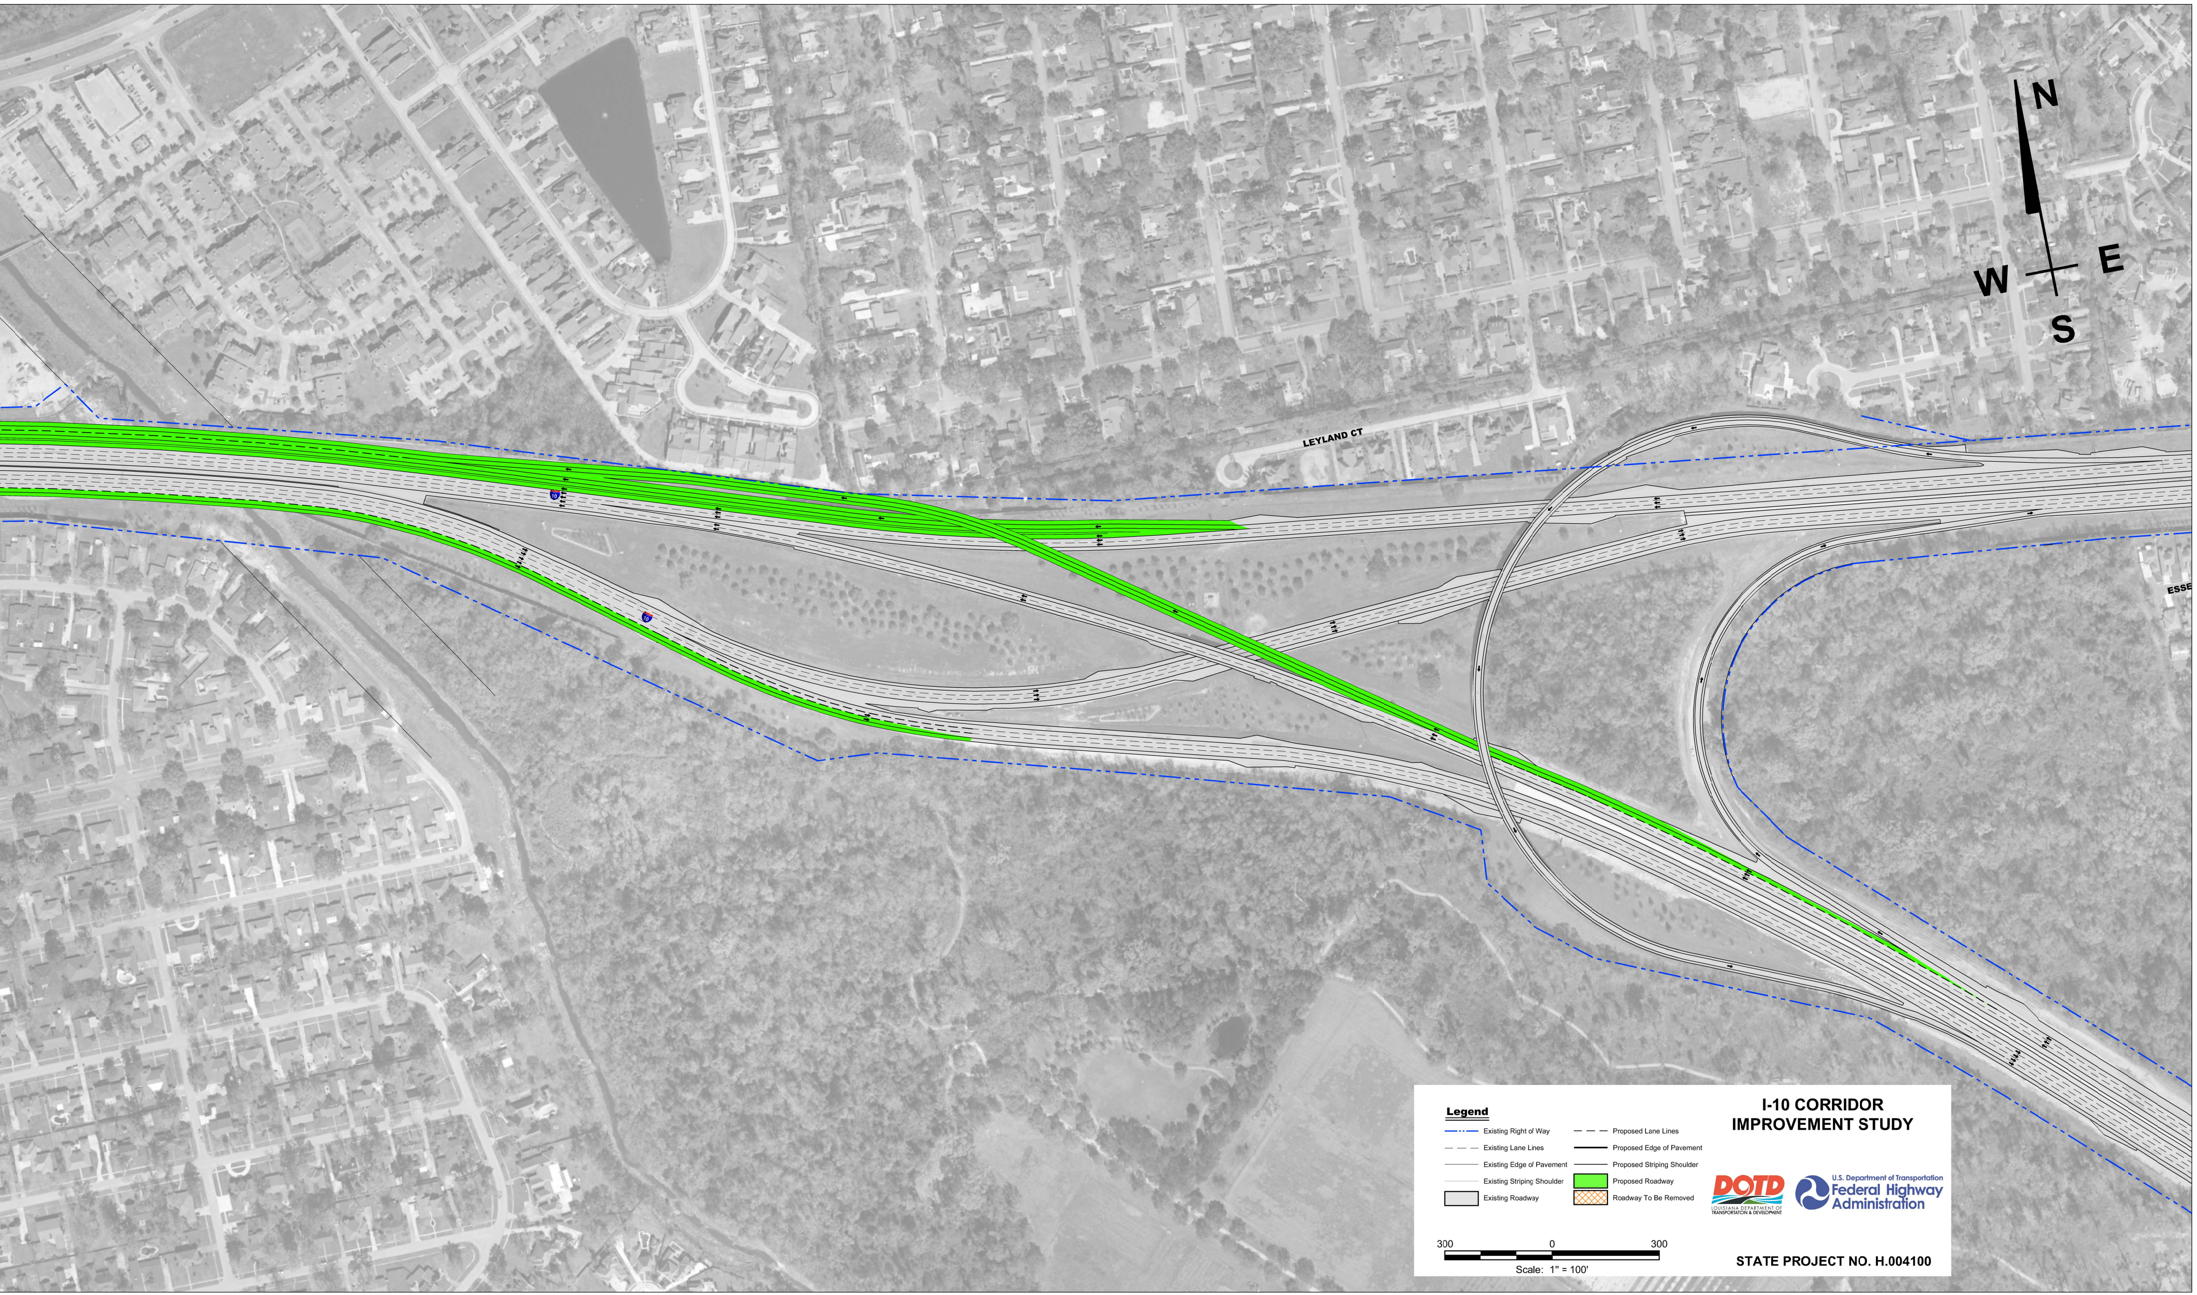
N
W
E
S
LEYLAND CT
ESSE
300
0
300
Scale: 1" = 100'

I-10 CORRIDOR IMPROVEMENT STUDY

Legend

Existing Right of Way	Proposed Lane Lines
Existing Lane Lines	Proposed Edge of Pavement
Existing Edge of Pavement	Proposed Striping Shoulder
Existing Striping Shoulder	🟩 Proposed Roadway
▭ Existing Roadway	▨ Roadway To Be Removed

DOTD LOUISIANA DEPARTMENT OF TRANSPORTATION & DEVELOPMENT

U.S. Department of Transportation Federal Highway Administration

STATE PROJECT NO. H.004100