DALRYMPLE/WASHINGTON CONSOLIDATED INTERCHANGE

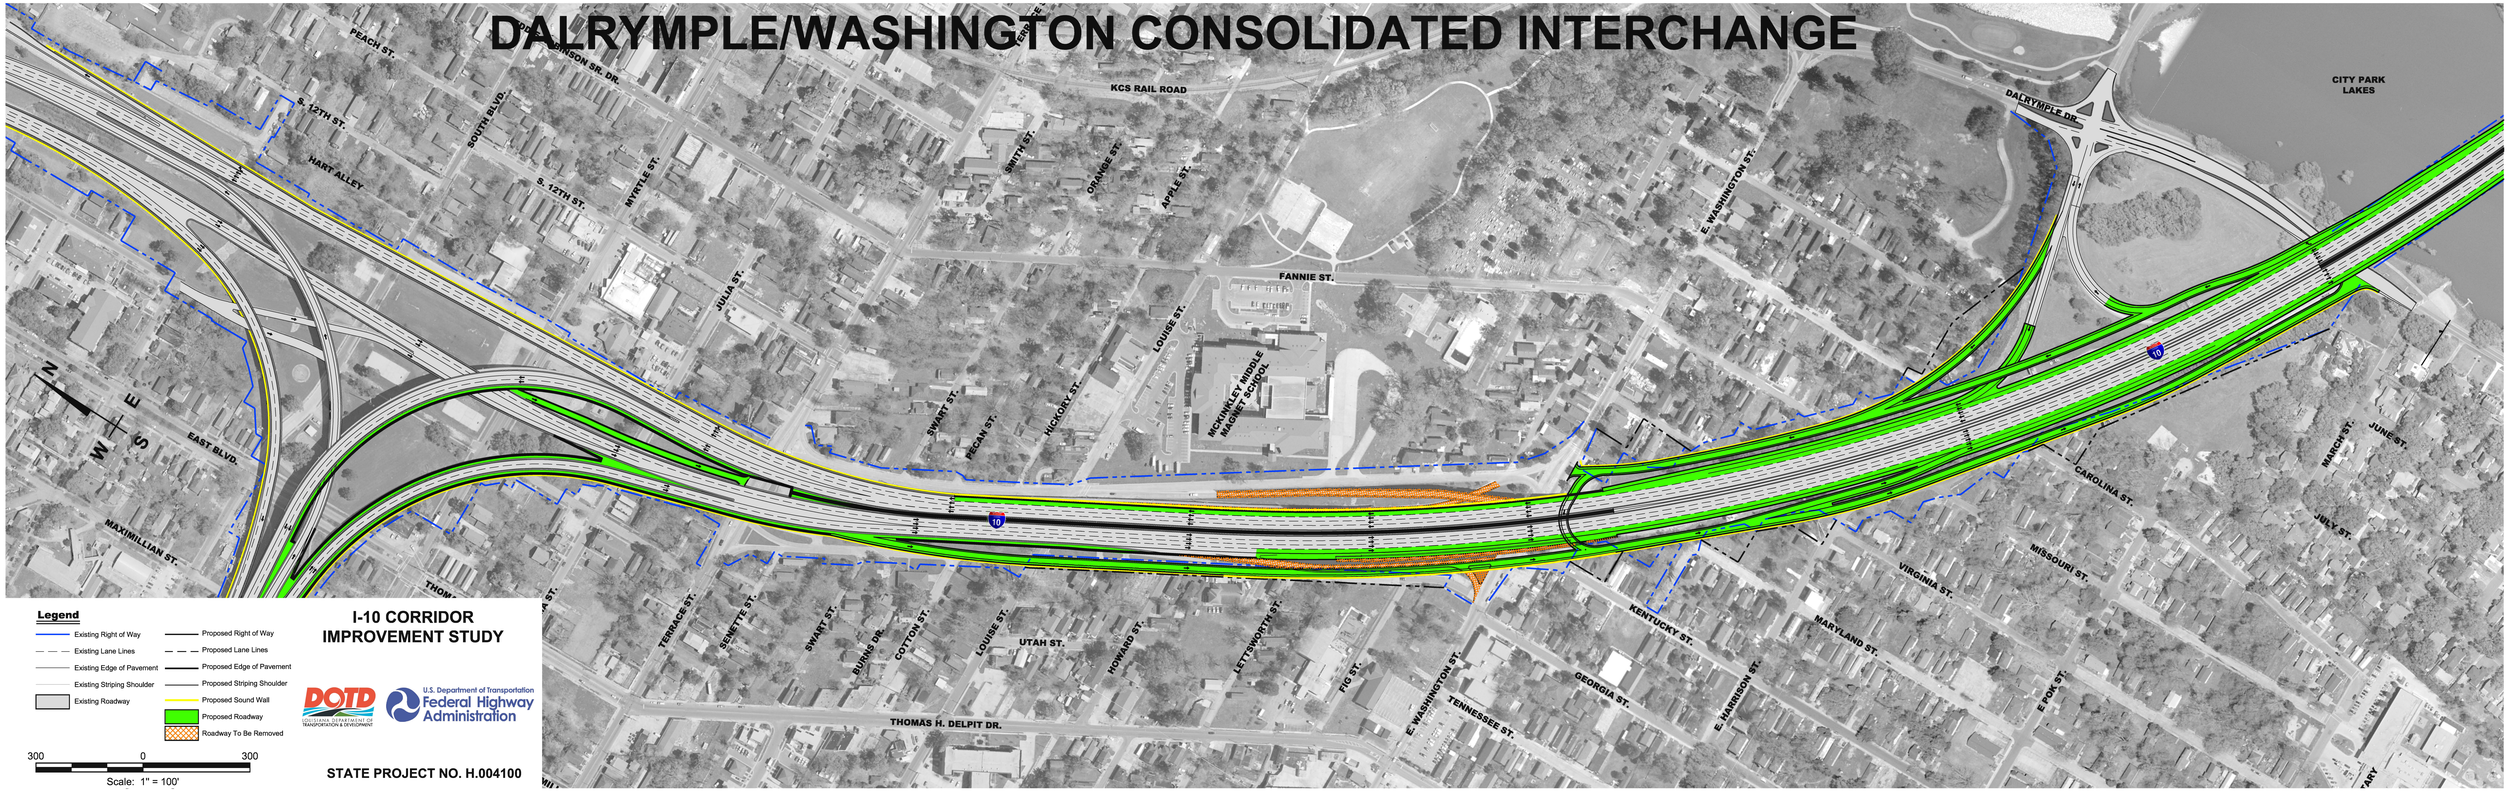

Legend

- Existing Right of Way
- Existing Lane Lines
- Existing Edge of Pavement
- Existing Striping Shoulder
- Existing Roadway
- Proposed Right of Way
- Proposed Lane Lines
- Proposed Edge of Pavement
- Proposed Striping Shoulder
- Proposed Sound Wall
- Proposed Roadway
- Roadway To Be Removed

300 0 300

Scale: 1" = 100'

I-10 CORRIDOR IMPROVEMENT STUDY

DOTD LOUISIANA DEPARTMENT OF TRANSPORTATION & DEVELOPMENT

U.S. Department of Transportation Federal Highway Administration

STATE PROJECT NO. H.004100